ALL DIMENSIONS TO BE CHECKED ON SITE AND NOT SCALED FROM THIS DRAWING.

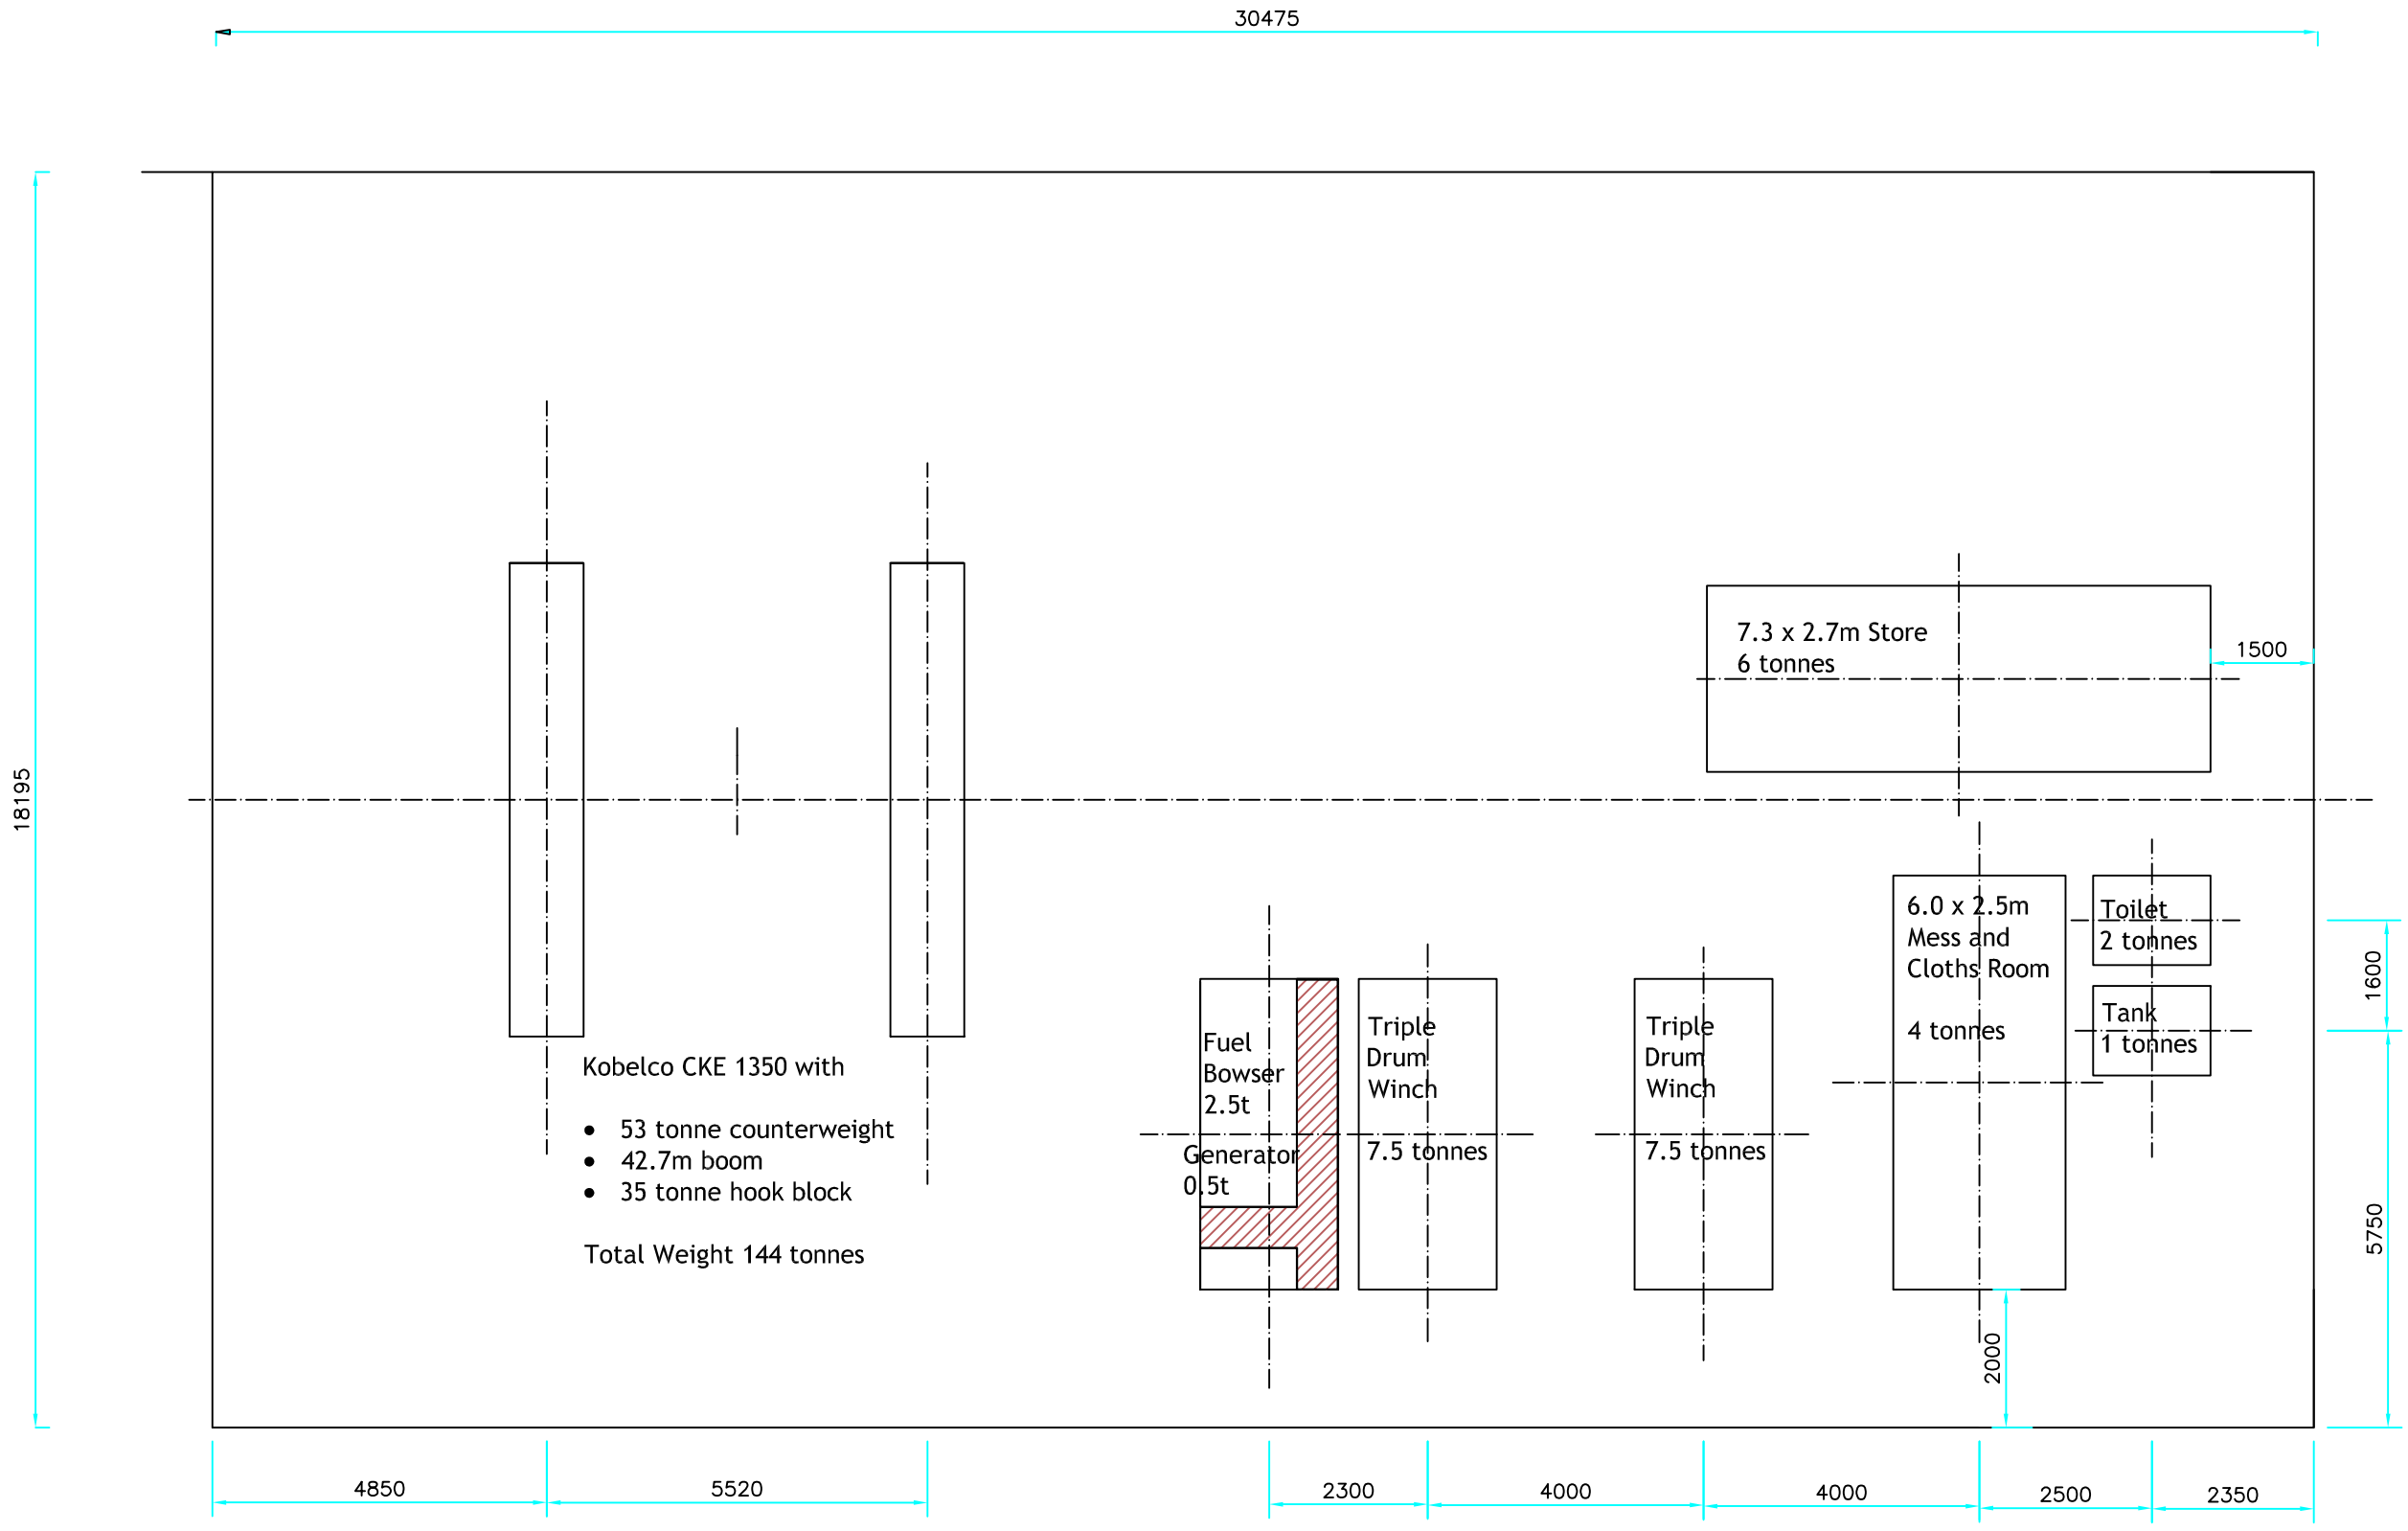

Notes:

1. In additional to the equipment shown an allowance has been made for 6 tonnes of ancillary equipment evenly distributed over the deck
2. Layout / usage of barge assumes it is being used on the River Thames in calm conditions. The barge is not be used elsewhere without consent from Interserve Construction Technical Services.
3. If any of the plant located on deck is required to be moved or be changed contact Interserve Construction Technical Services for advice.
4. Safe working loads.

   With the below conditions

   - Deck Layout is as shown
   - Tank 5 and 10 Flooded
   - Tillman is Orientated with Long Axis Parallel to Bank.

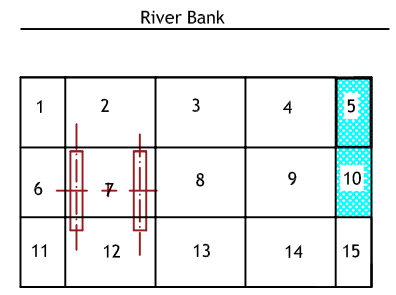

Crane Stability is dictated by Crane limits and therefore Crane Lift Charts can be used.

REV.	DATE	REMARKS	BY	CHK.

EMPLOYER:

Interserve Construction Limited
395 GEORGE ROAD, ERDINGTON, BIRMINGHAM.
B23 7RZ.
TEL. 0121 344-4888
FAX. 0121 344-4776

PROJECT TITLE: Standard Layout

DRAWN: pb | CHECKED: | DATE: 28-06-17 | SCALE: @A3

DRAWING TITLE: [redacted]

DESIGNER: STRATEGIC PROJECTS TEMPORARY WORKS DESIGN

DRAWING STATUS: Working

DRAWING No.: BE83159-03-001

REVISION: C1